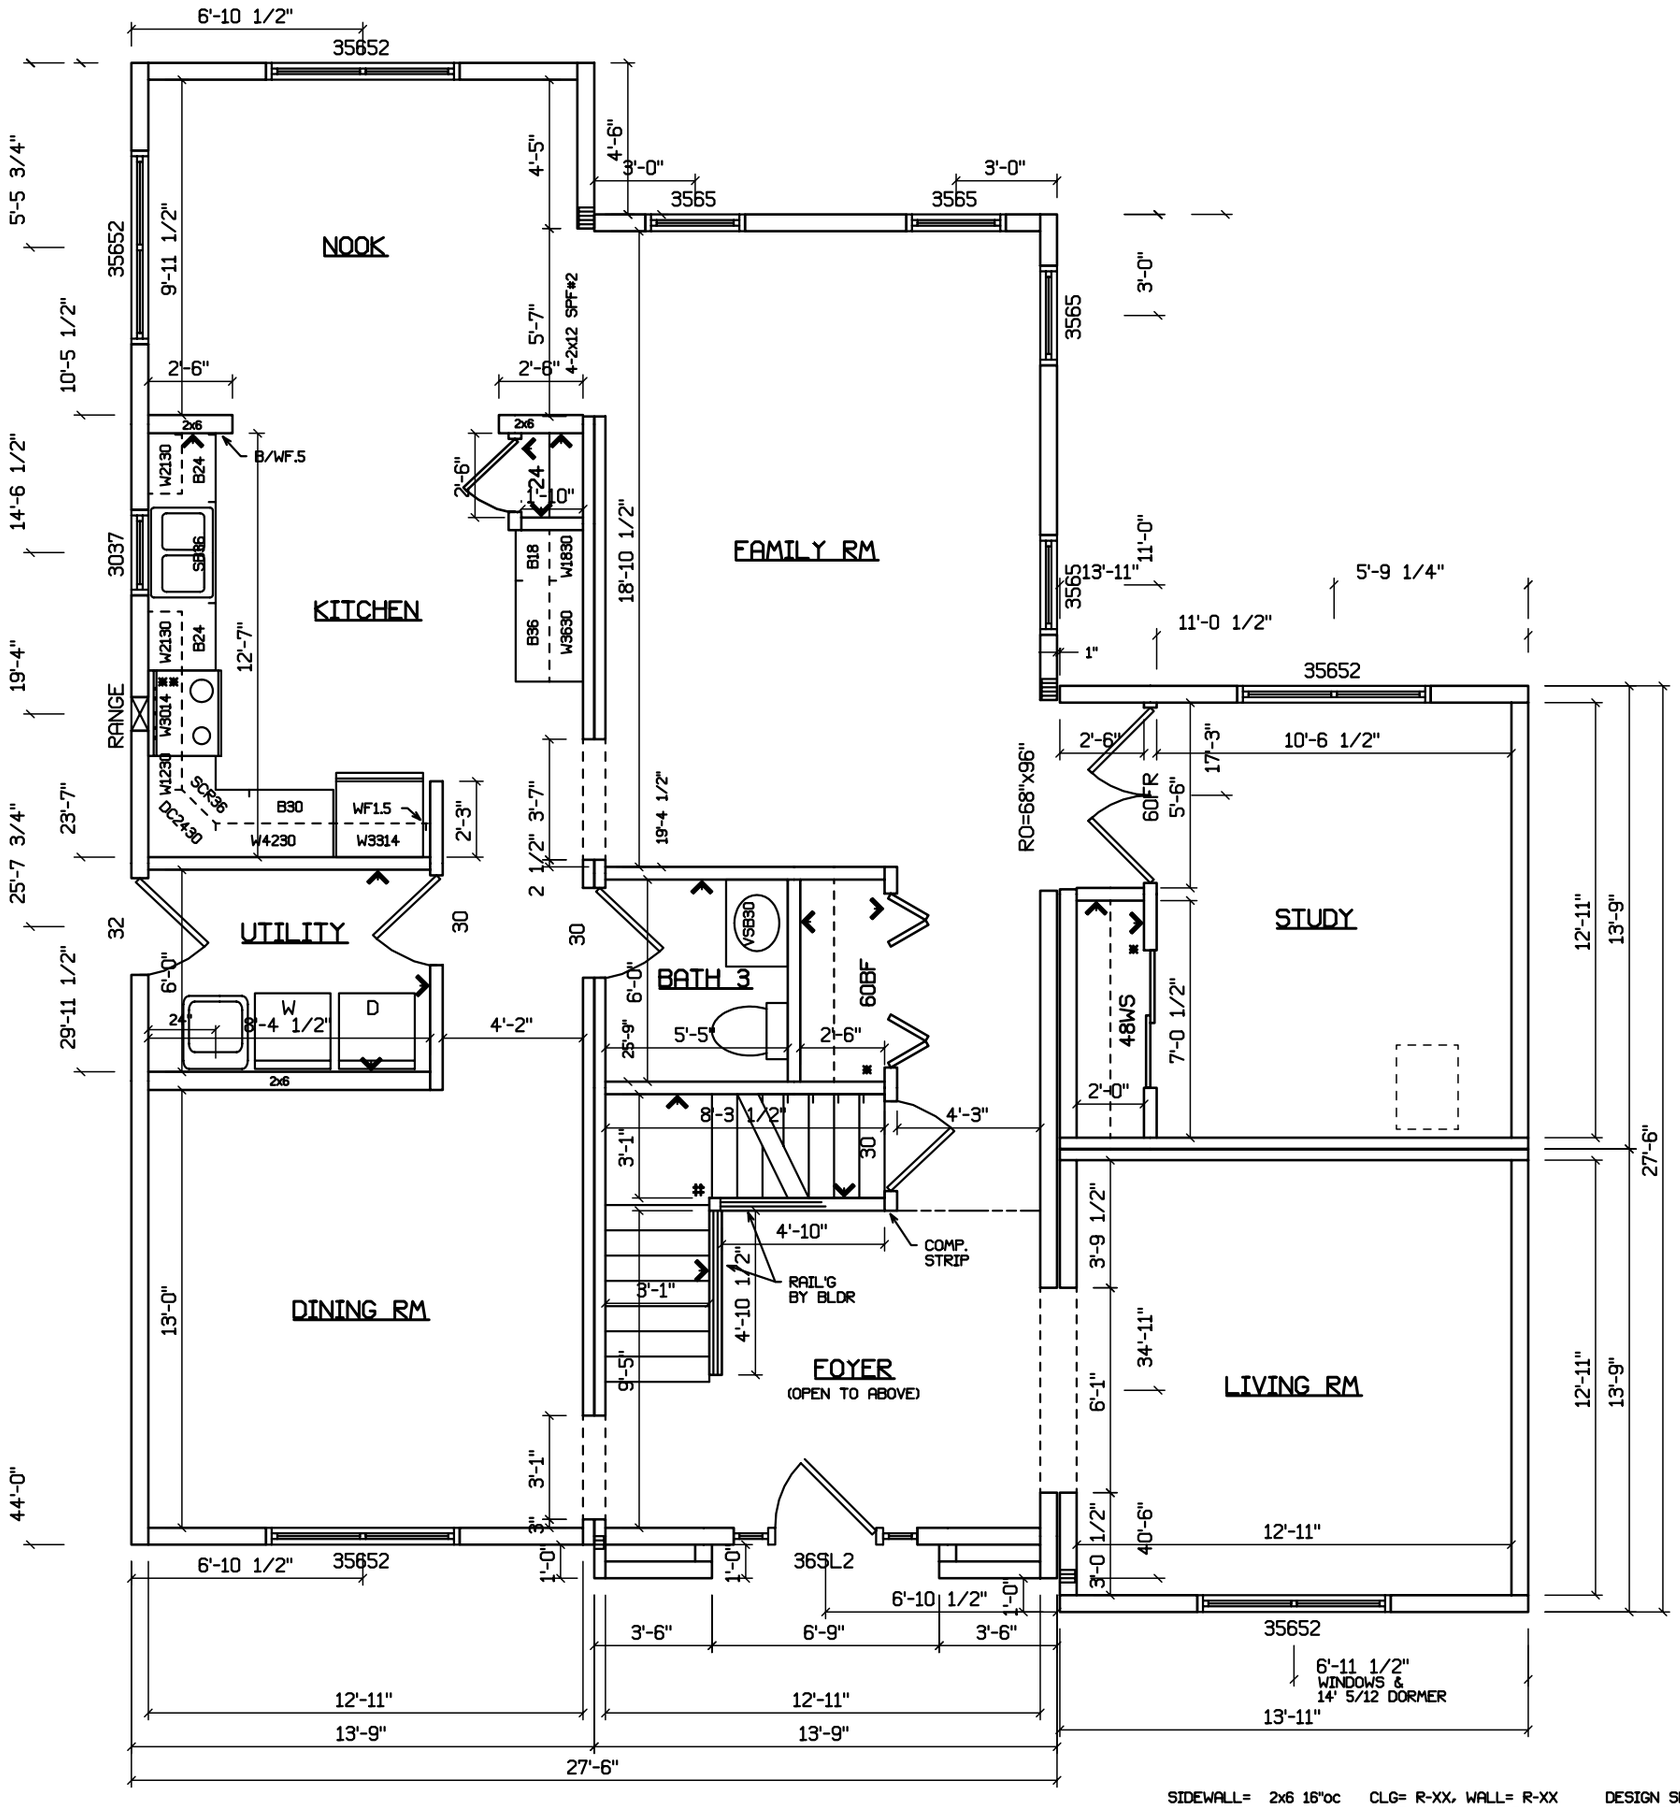

SIDEWALL= 2x6 16"oc
MARR WALL= 2x4 16"oc
CLG. HGT.= 8'-0"
ADDTL BSMT COL - *
LABEL - ■

CLG= R-XX, WALL= R-XX
FLR= R-XX(BY BLDR)
(SEE RESCHECK)
STAIR OPENG(S) BASED ON 8.25"/9.00" GEOMETRY

DESIGN SNOW ZONE= 35 GSL
ROOF= 5/12 24"oc
DESIGN WIND ZONE= 90 3SG
DEST.= XX
XX CO.

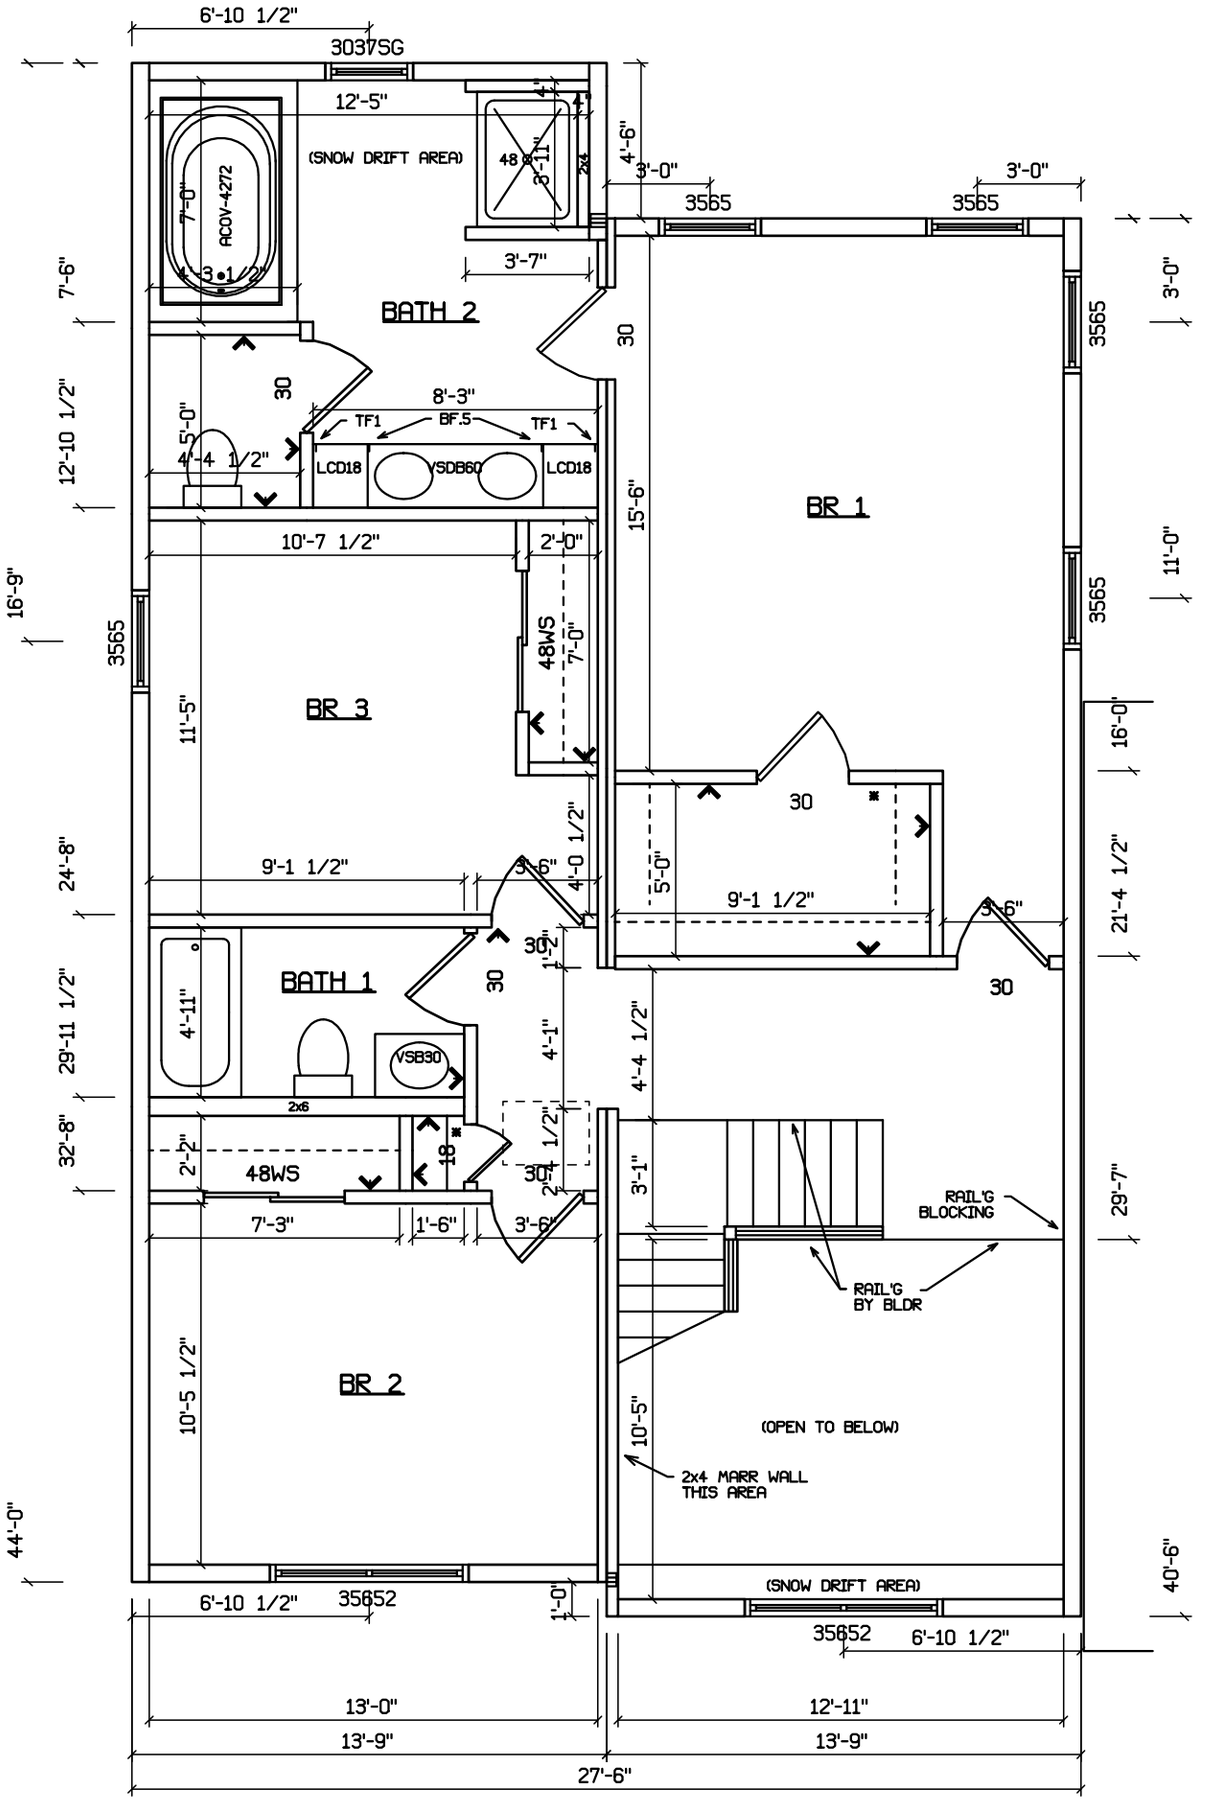

SIDEWALL= 2x6 24"oc
MARR WALL= 2x3/2x4 16"oc
CLG. HGT.= 8'-0"
LABEL - ■